DRAWING No.
RG-120-30
SHEET 1 OF 4

IF IN DOUBT ASK DO NOT SCALE

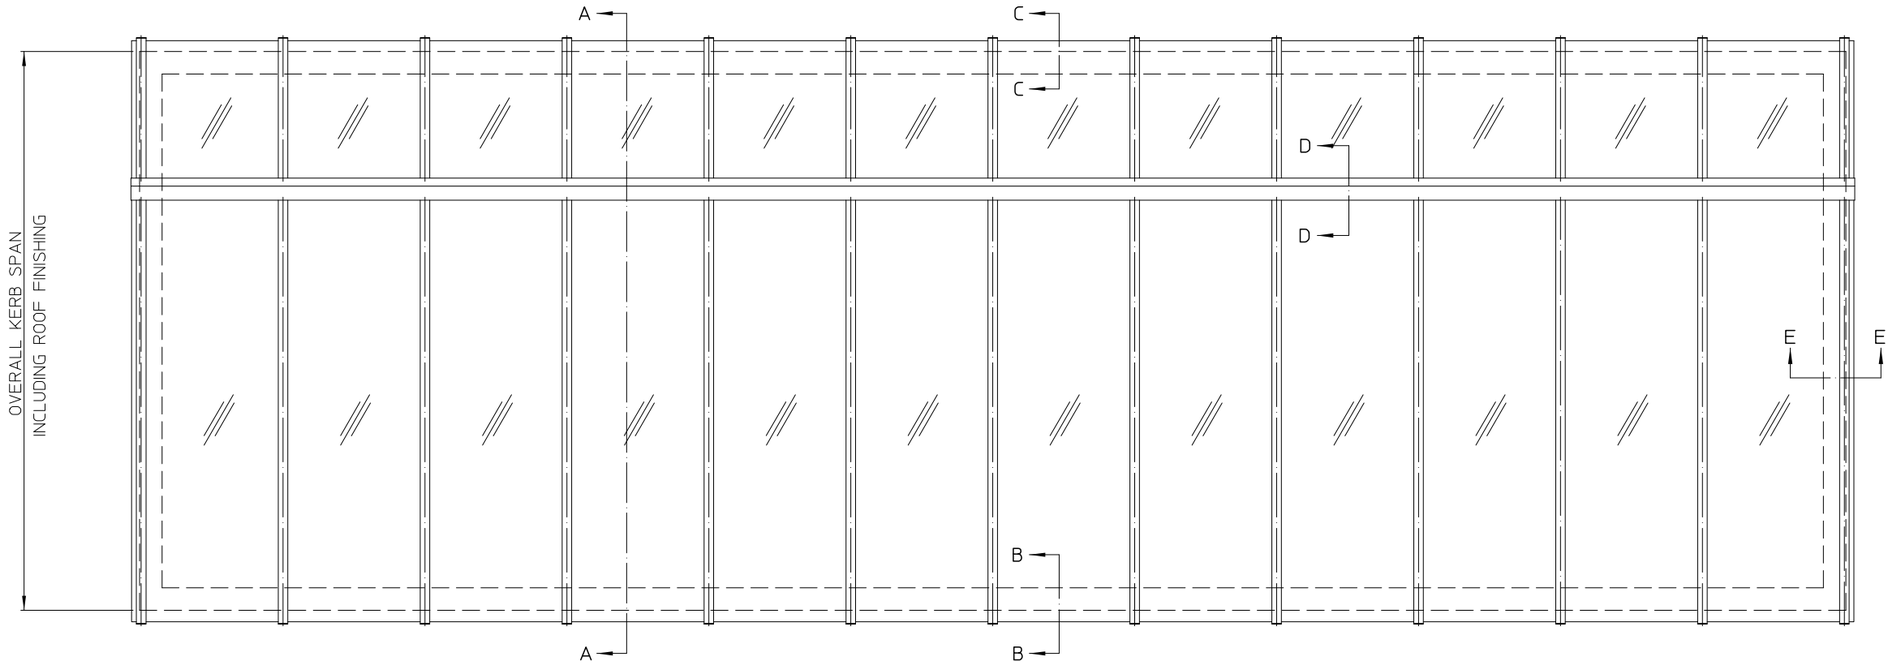

PLAN VIEW

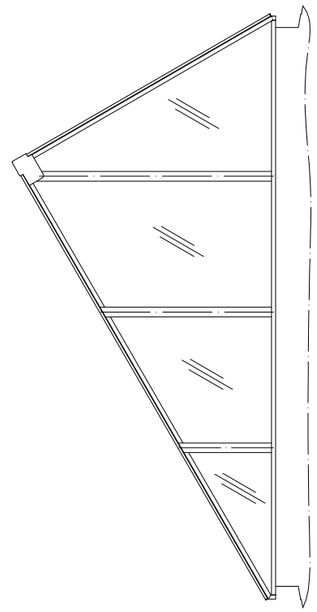

END ELEVATION

GLAZING SPECIFICATION:
OUTER SKIN: 6mm CLEAR TOUGHENED GLASS
CAVITY: 16mm ARGON FILLED
INNER SKIN: 6.8mm CLEAR LAMINATED GLASS
WITH LOW-E COATING

DESIGN LOAD: 750 N/m^2

SPAN RANGE 3000 TO 3500

THIS DRAWING MUST NOT BE COPIED OR PASSED TO A THIRD PARTY WITHOUT WRITTEN CONSENT FROM ROOFGLAZE LIMITED.	CHECKED DATE	TOLERANCE UNLESS OTHERWISE STATED ±0.3	MATERIAL ALUMINIUM GLASS	REV	AMENDMENTS	SIGNED	CHECKED	DATE	Roofglaze Limited. 30-32 Little End Road, Eaton Socon, St Neots, Cambs. PE19 8JH Telephone 01480 474797. Fax 01480 474774. E-mail technical@roofglaze.co.uk	ROOFGLAZE
	DRAWN R. PADDICK DATE 17-Mar-2011	DIMENSIONS IN MM SCALE 1:20 @ A1	FINISH POLYESTER POWDER COATING						TITLE: RG-120 NORTHLIGHT 30 - 60 STYLE	A1 / QUOTE No. / DRAWING No. RG-120-30 SHEET 1 OF 4 / REV