DRAWING NO".
RG-120-40
SHEET 1 OF 4

IF IN DOUBT ASK DO NOT SCALE

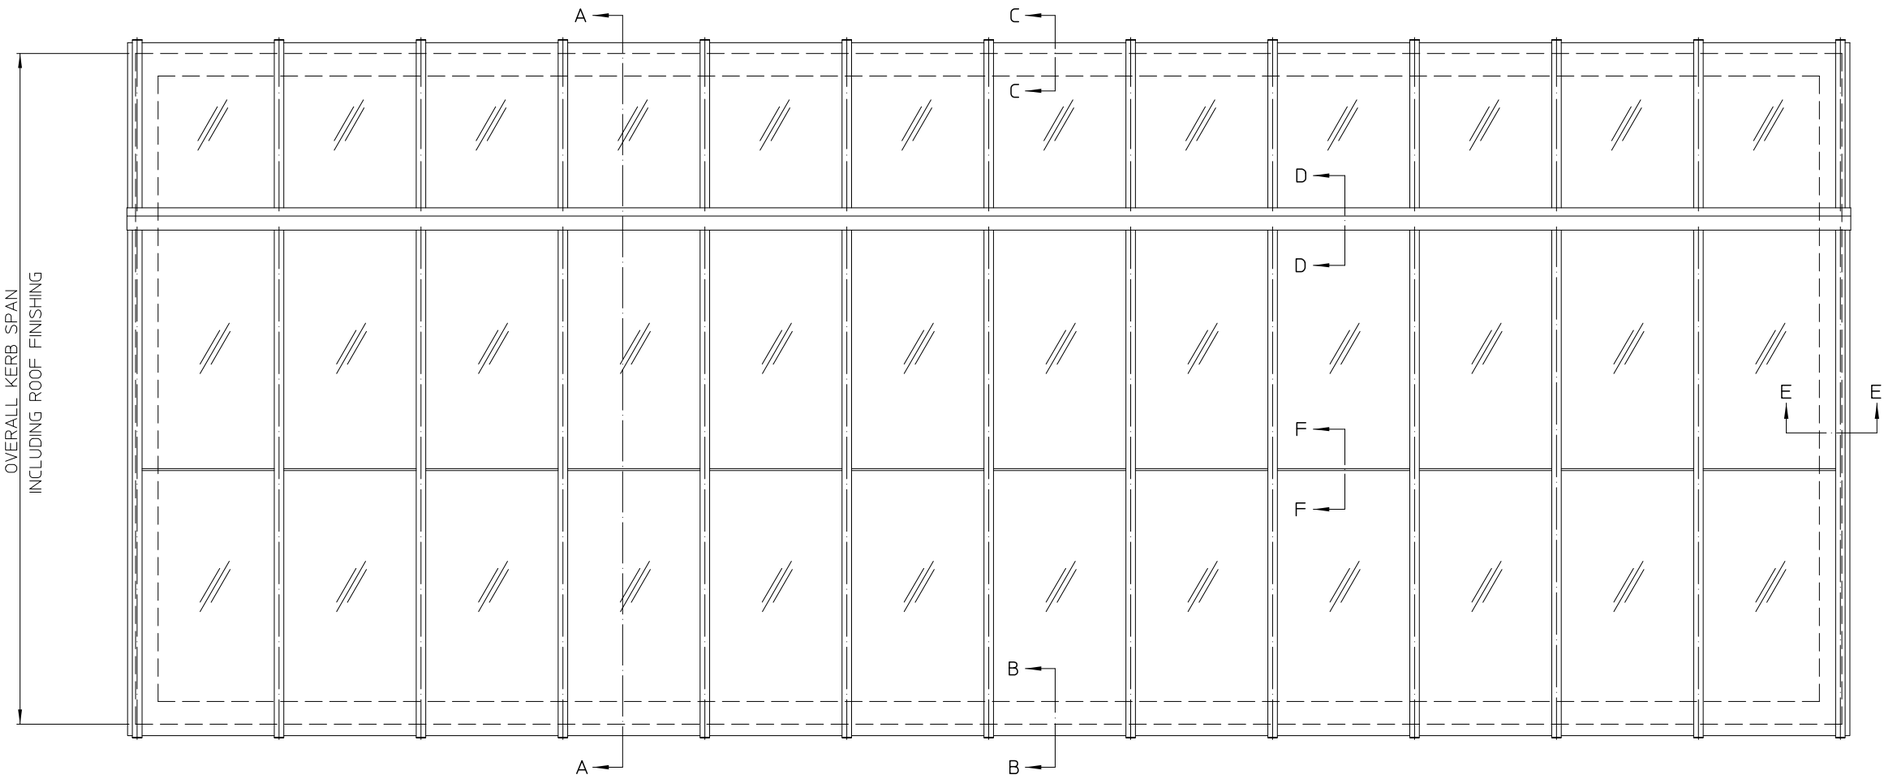

PLAN VIEW

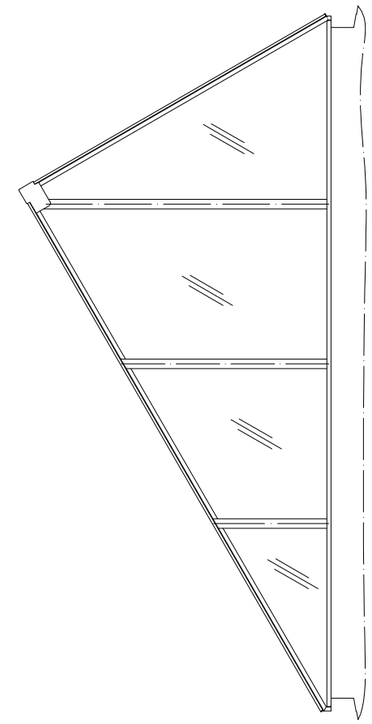

END ELEVATION

GLAZING SPECIFICATION:
OUTER SKIN: 6mm CLEAR TOUGHENED GLASS
CAVITY: 16mm ARGON FILLED
INNER SKIN: 6.8mm CLEAR LAMINATED GLASS
WITH LOW-E COATING

DESIGN LOAD: 750 N/m^2

SPAN RANGE 3500 TO 4200

THIS DRAWING MUST NOT BE COPIED OR PASSED TO A THIRD PARTY WITHOUT WRITTEN CONSENT FROM ROOFGLAZE LIMITED.	CHECKED DATE DRAWN R. PADDICK DATE 17-Mar-2011	TOLERANCE UNLESS OTHERWISE STATED ±0.3 DIMENSIONS IN MM SCALE 1:20 @ A1	MATERIAL ALUMINIUM GLASS FINISH POLYESTER POWDER COATING	REV	AMENDMENTS	SIGNED	CHECKED	DATE	Roofglaze Limited, 30-32 Little End Road, Eaton Socon, St Neots, Cambs, PE19 8JH Telephone 01480 474797. Fax 01480 474774. E-mail technical@roofglaze.co.uk TITLE: RG-120 NORTHLIGHT 30 - 60 STYLE	ROOFGLAZE A1 QUOTE NO". DRAWING NO". RG-120-40 SHEET 1 OF 4 REV