DRAWING Nº.
RG-120-50
SHEET 4 OF 4

IF IN DOUBT ASK DO NOT SCALE

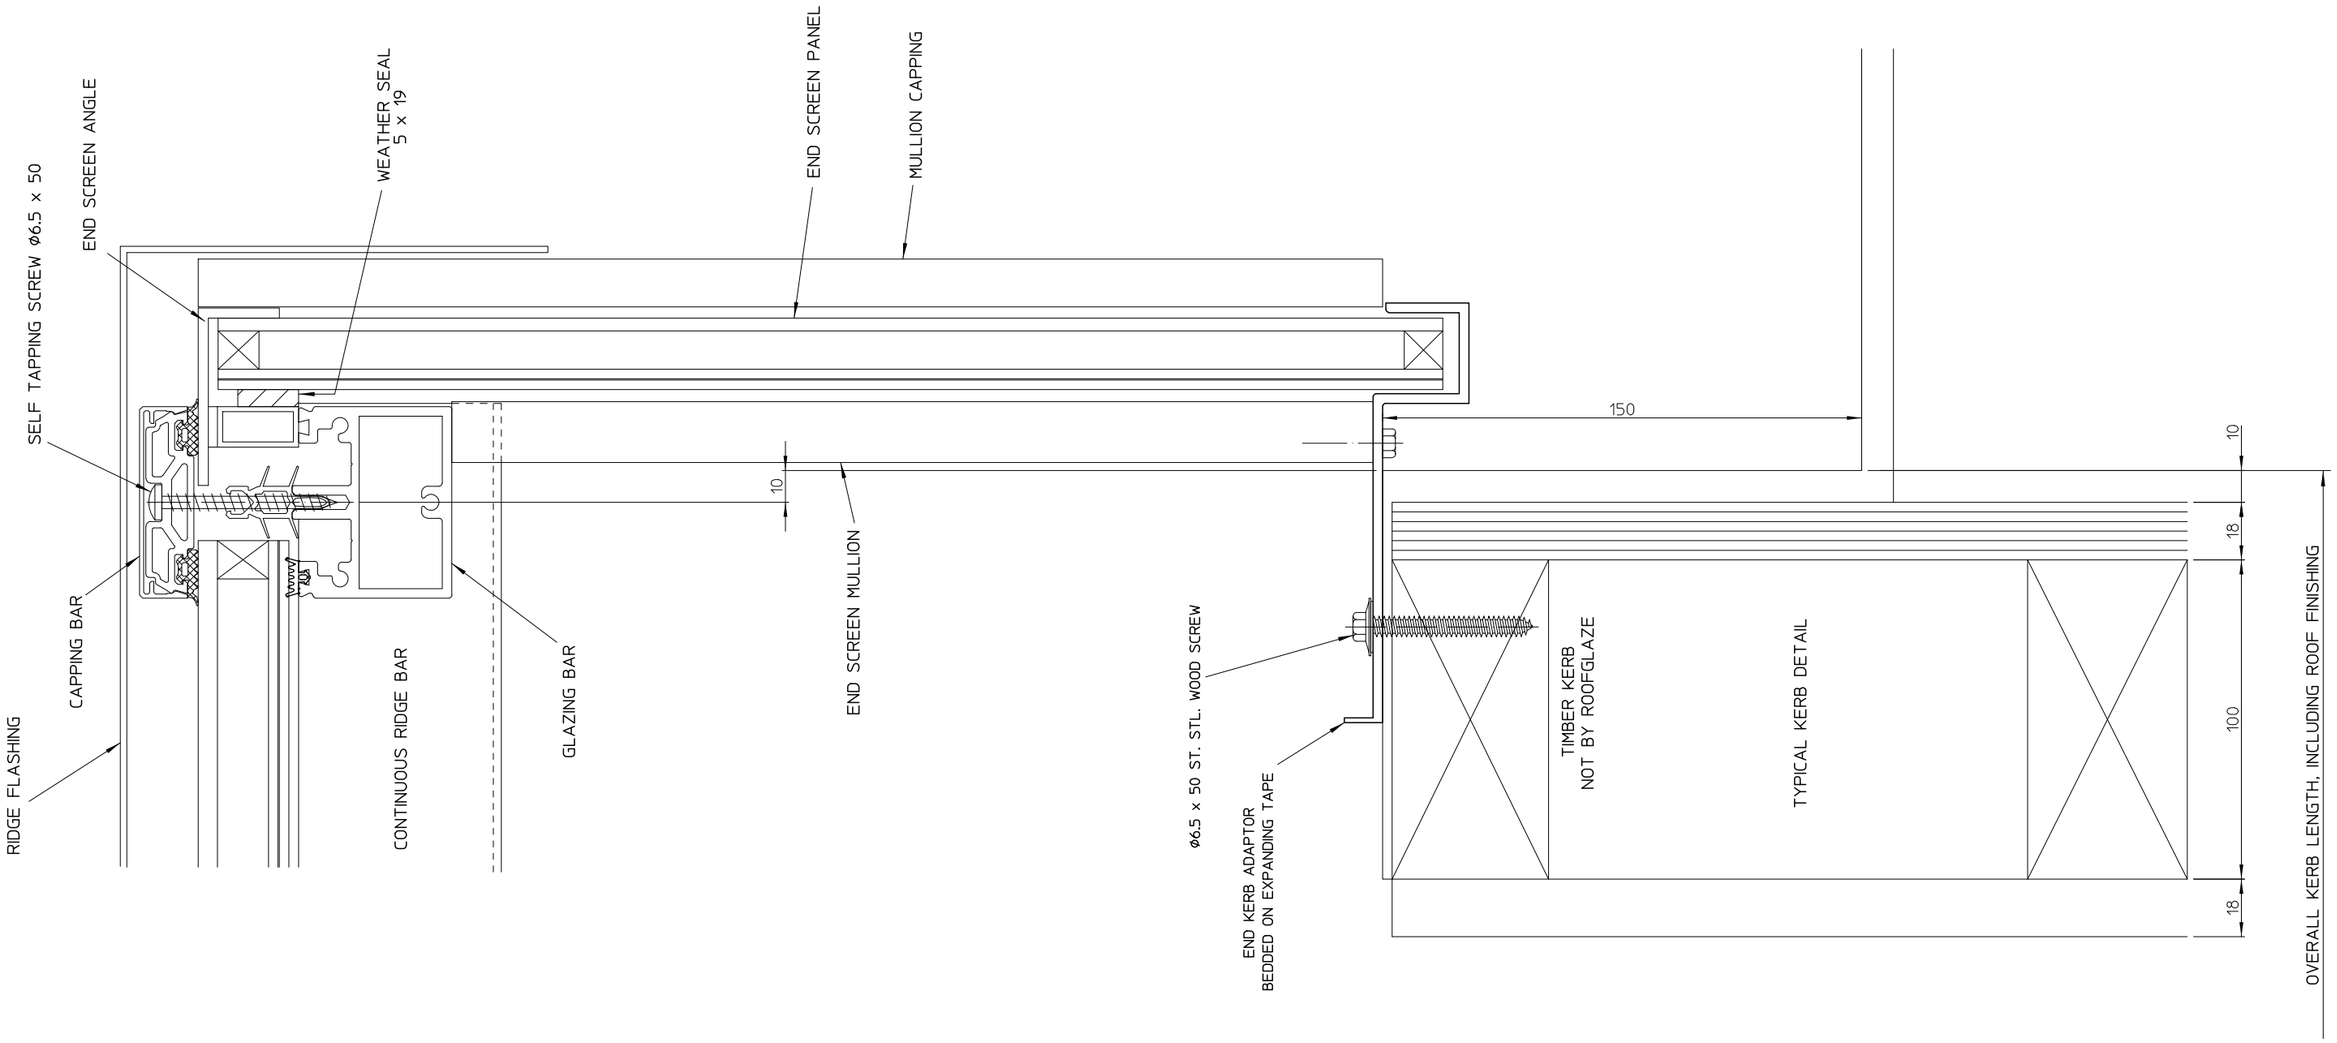

SPAN RANGE 1200 TO 2200

THIS DRAWING MUST NOT BE COPIED OR PASSED TO A THIRD PARTY WITHOUT WRITTEN CONSENT FROM ROOFGLAZE LIMITED.	CHECKED DATE	TOLERANCE UNLESS OTHERWISE STATED ±0.3	MATERIAL ALUMINIUM GLASS					Roofglaze Limited. 30-32 Little End Road, Eaton Socon, St Neots, Cambs. PE19 8JH Telephone 01480 474797. Fax 01480 474774. E-mail technical@roofglaze.co.uk	ROOFGLAZE
	DRAWN R. PADDICK DATE 4-Apr-2011	DIMENSIONS IN MM SCALE 1:1 @ A1	FINISH POLYESTER POWDER COATING	REV	AMENDMENTS	SIGNED	CHECKED	DATE	TITLE: RG-120 NORTHLIGHT END KERB SECTION VIEW A1 QUOTE Nº. DRAWING Nº. RG-120-50 SHEET 4 OF 4 REV