DRAWING N°.
RG-50-20
SHEET 1 OF 4

IF IN DOUBT ASK DO NOT SCALE

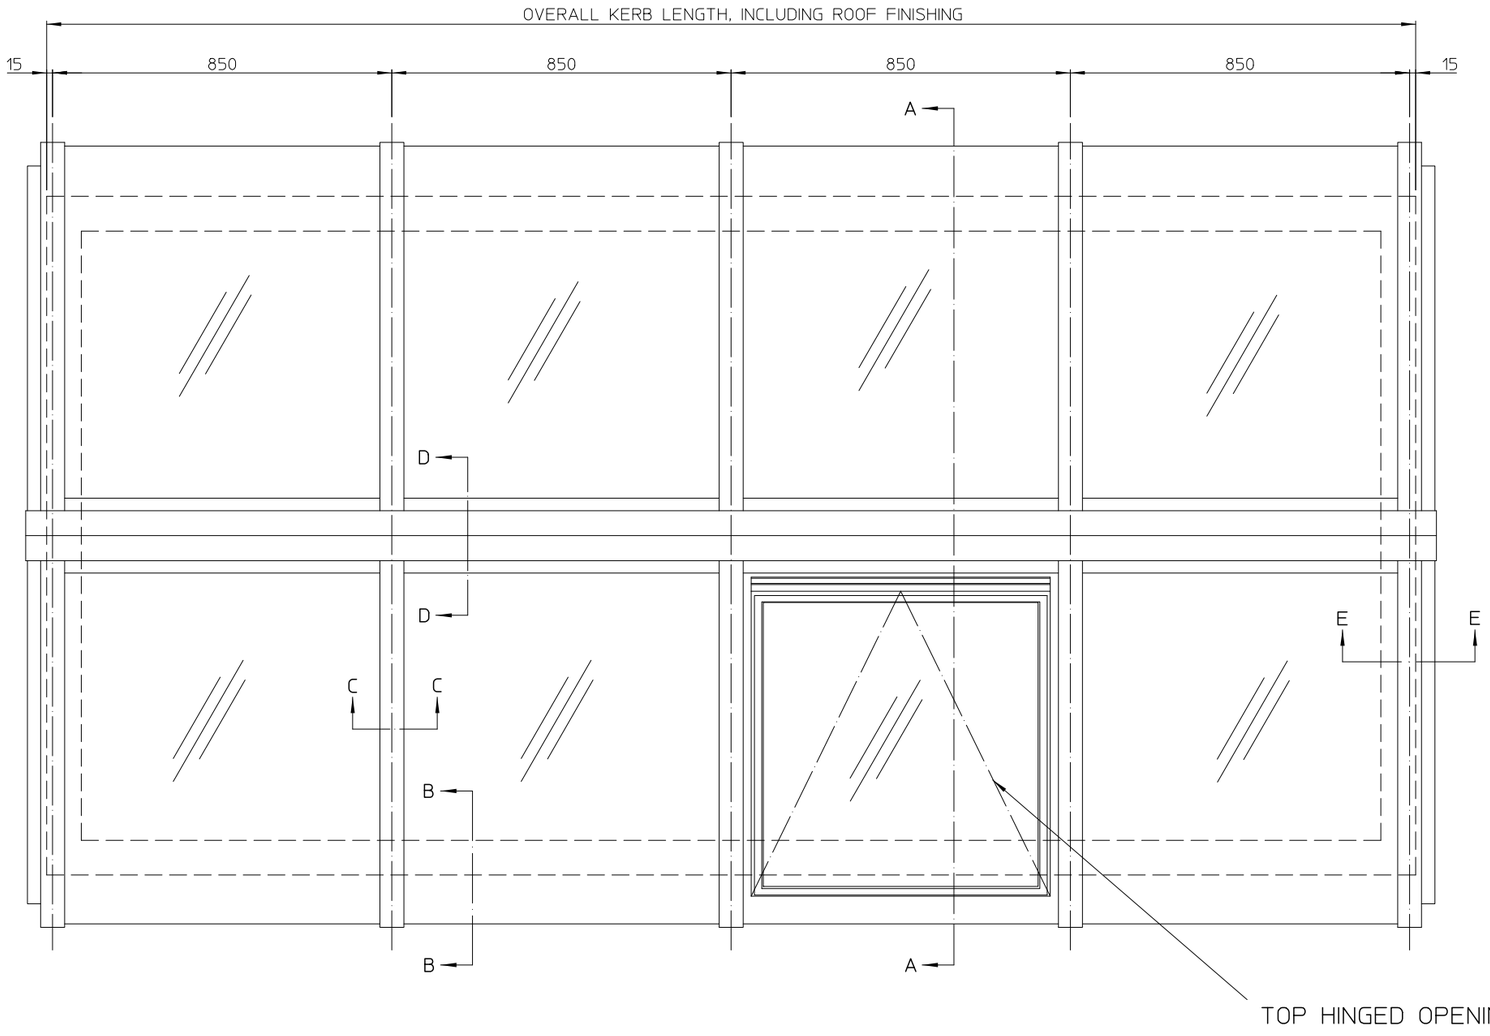

PLAN VIEW

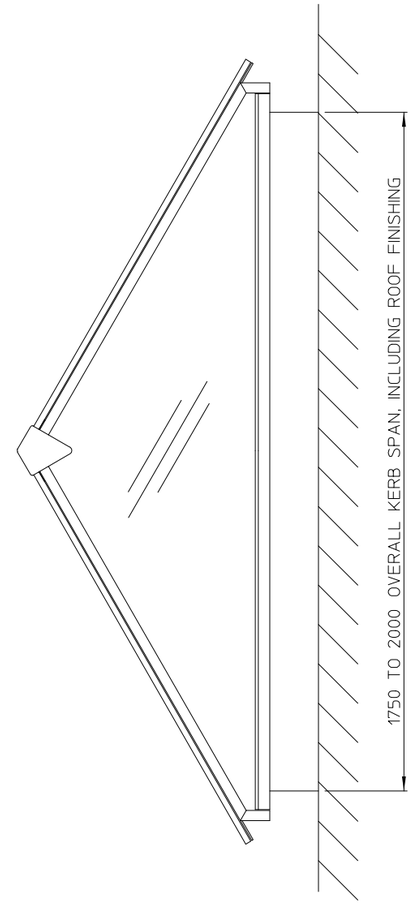

END ELEVATION

GLAZING SPECIFICATION:
OUTER SKIN: 4mm CLEAR TOUGHENED GLASS
CAVITY: 16mm ARGON FILLED
INNER SKIN: 6.4mm CLEAR LAMINATED GLASS
WITH LOW-E COATING

DESIGN LOAD 750 N/m^2

SPAN RANGE 1750 TO 2000

THIS DRAWING MUST NOT BE COPIED OR PASSED TO A THIRD PARTY WITHOUT WRITTEN CONSENT FROM ROOFGLAZE LIMITED.

CHECKED
DATE
DRAWN R. PADDICK
DATE 13-Feb-2009

TOLERANCE UNLESS OTHERWISE STATED ±3
DIMENSIONS IN MM
SCALE 1:5 @ A1

MATERIAL ALUMINIUM GLASS
FINISH POLYESTER POWDER COATING

REV	AMENDMENTS	SIGNED	CHECKED	DATE

Rofglaze Limited.
Unit 4, Little End Road, Eaton Sucon, St Neots, Cambs, PE19 8JH
Telephone 01480 474797. Fax 01480 474774.
E-mail technical@roofglaze.co.uk

ROOFGLAZE

TITLE: RG-50 RIDGELIGHT GABLE END

A1

QUOTE N°.

RG-50-20
SHEET 1 OF 4

REV